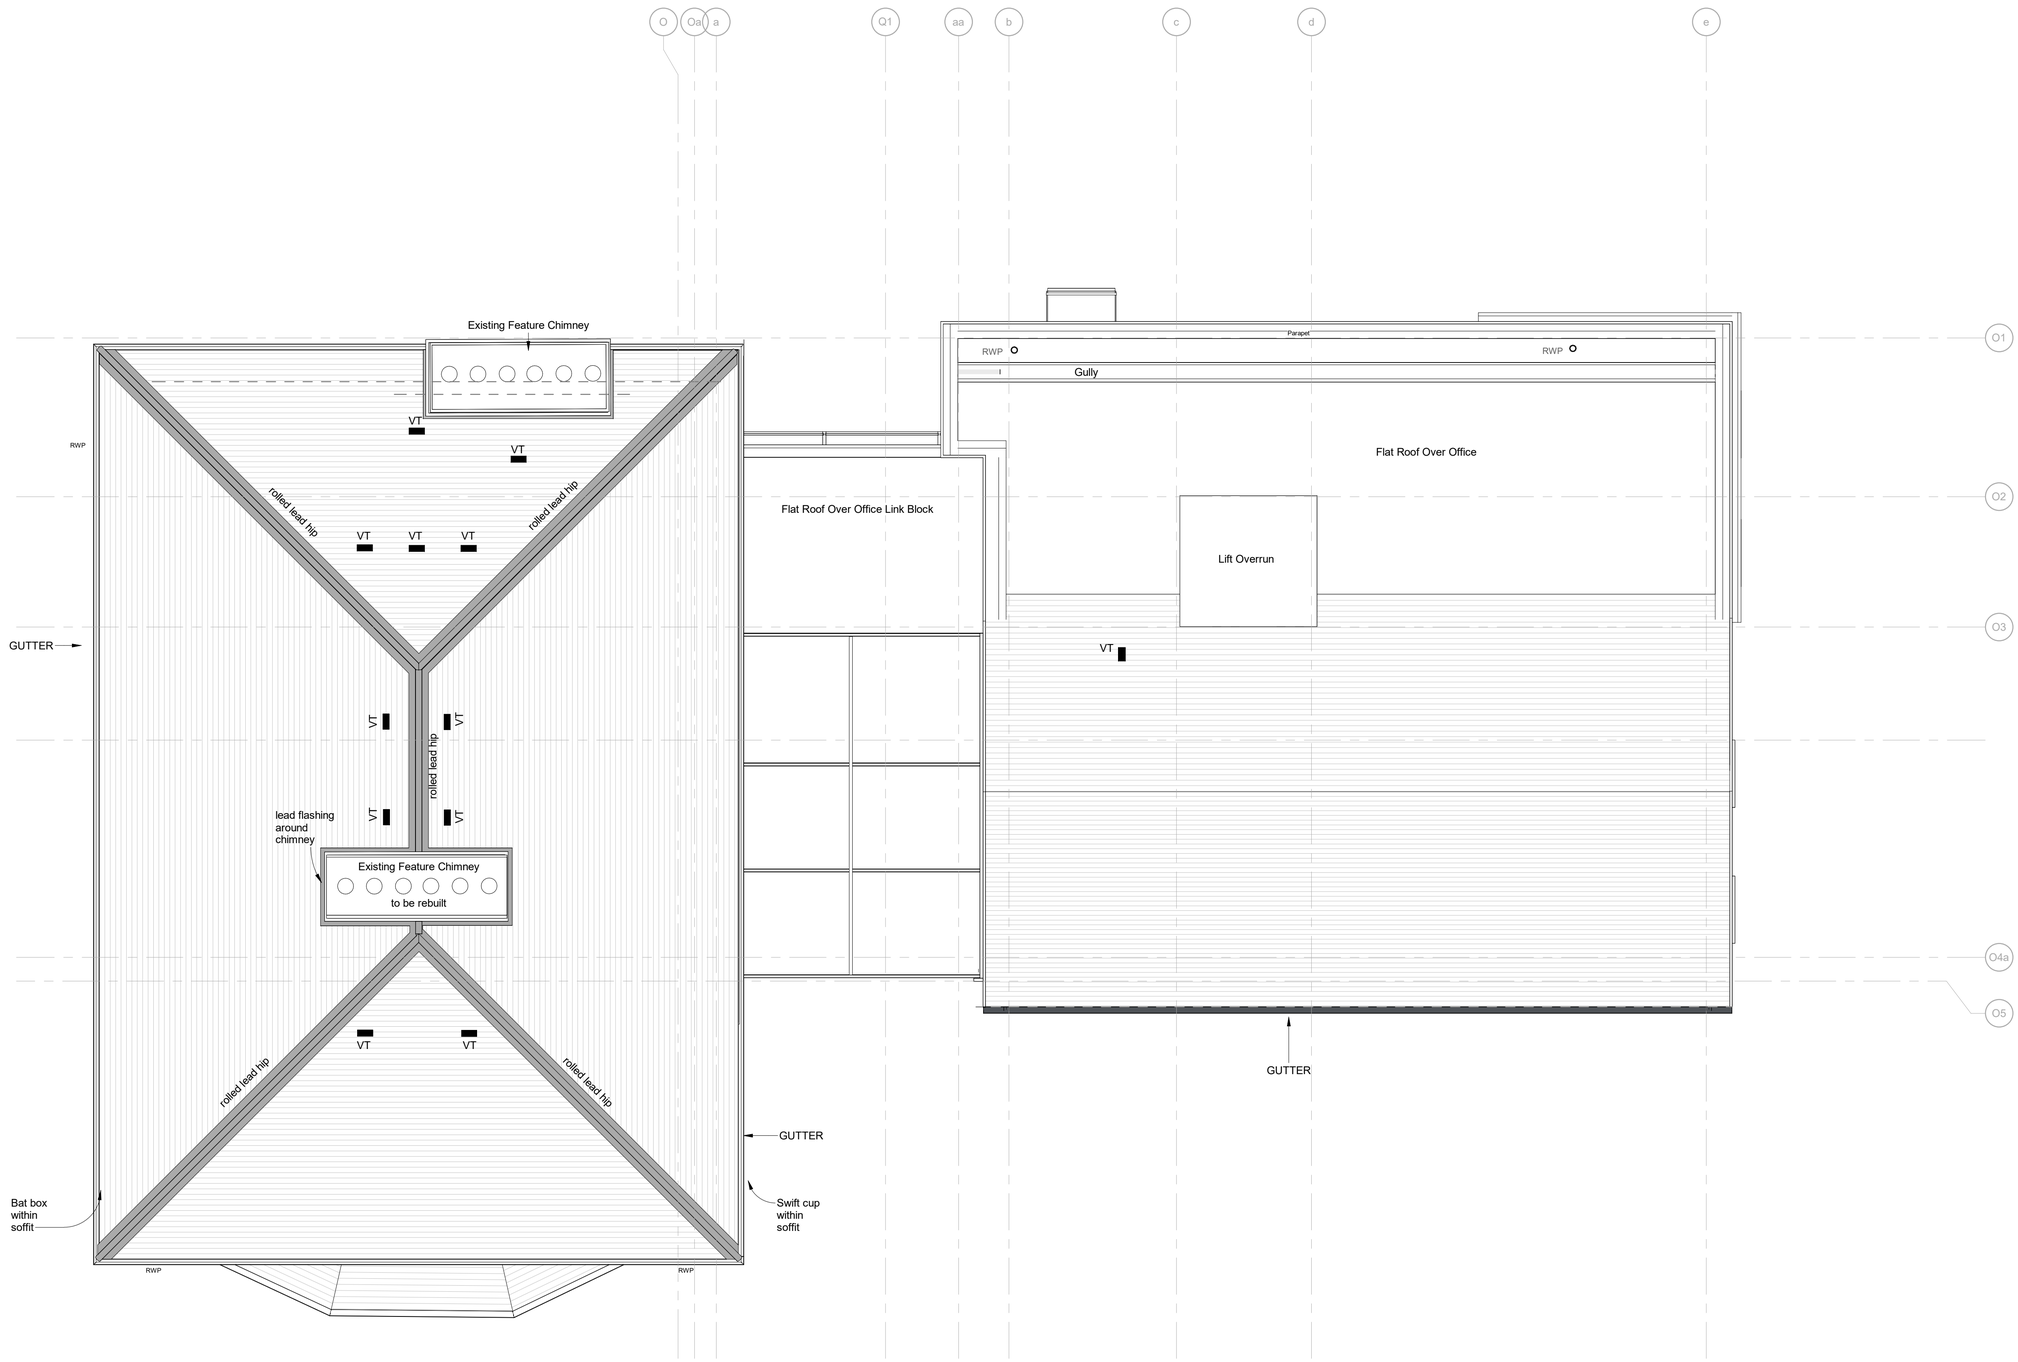

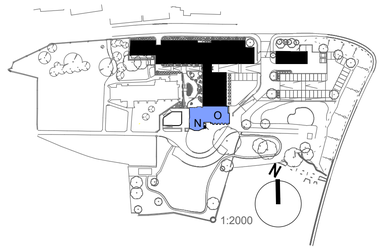

GA - Offices - Roof Plan

1 : 50

Rev	Description	Initials	Checked	Date
05	Rev 05	PL	RD	12/12/23
04	Rev 04			
03	Rev 03			
02	Rev 02			
01	Rev 01			

This drawing is copyright. All rights described in Chapter IV of the Copyright, Designs and Patents Act 1988 have generally been asserted. All dimensions to be checked on site. Do not scale. Any discrepancy between this drawing and other information to be reported to GFA. This drawing shows Design Intent Only.

© Gaunt Francis Architects

Client

WWHA

Project

Cardigan Memorial Hospital
EMPLOYERS REQUIREMENTS

Title

Proposed
GA
Offices
Roof Plan

Drawing No	Scale @ A1
20041- GFA- O- RP- DR- A- 11504	1 : 50

Suitability	Revision	Drawn	Checked	Date
S2	05	SL	RD	28/09/22

GAUNT FRANCIS
Architects

Cardiff & London

23 Womanby Street | Cardiff CF10 1BR | T: 029 2023 3993 | W: GauntFrancis.co.uk

12/12/2023 09:42:59