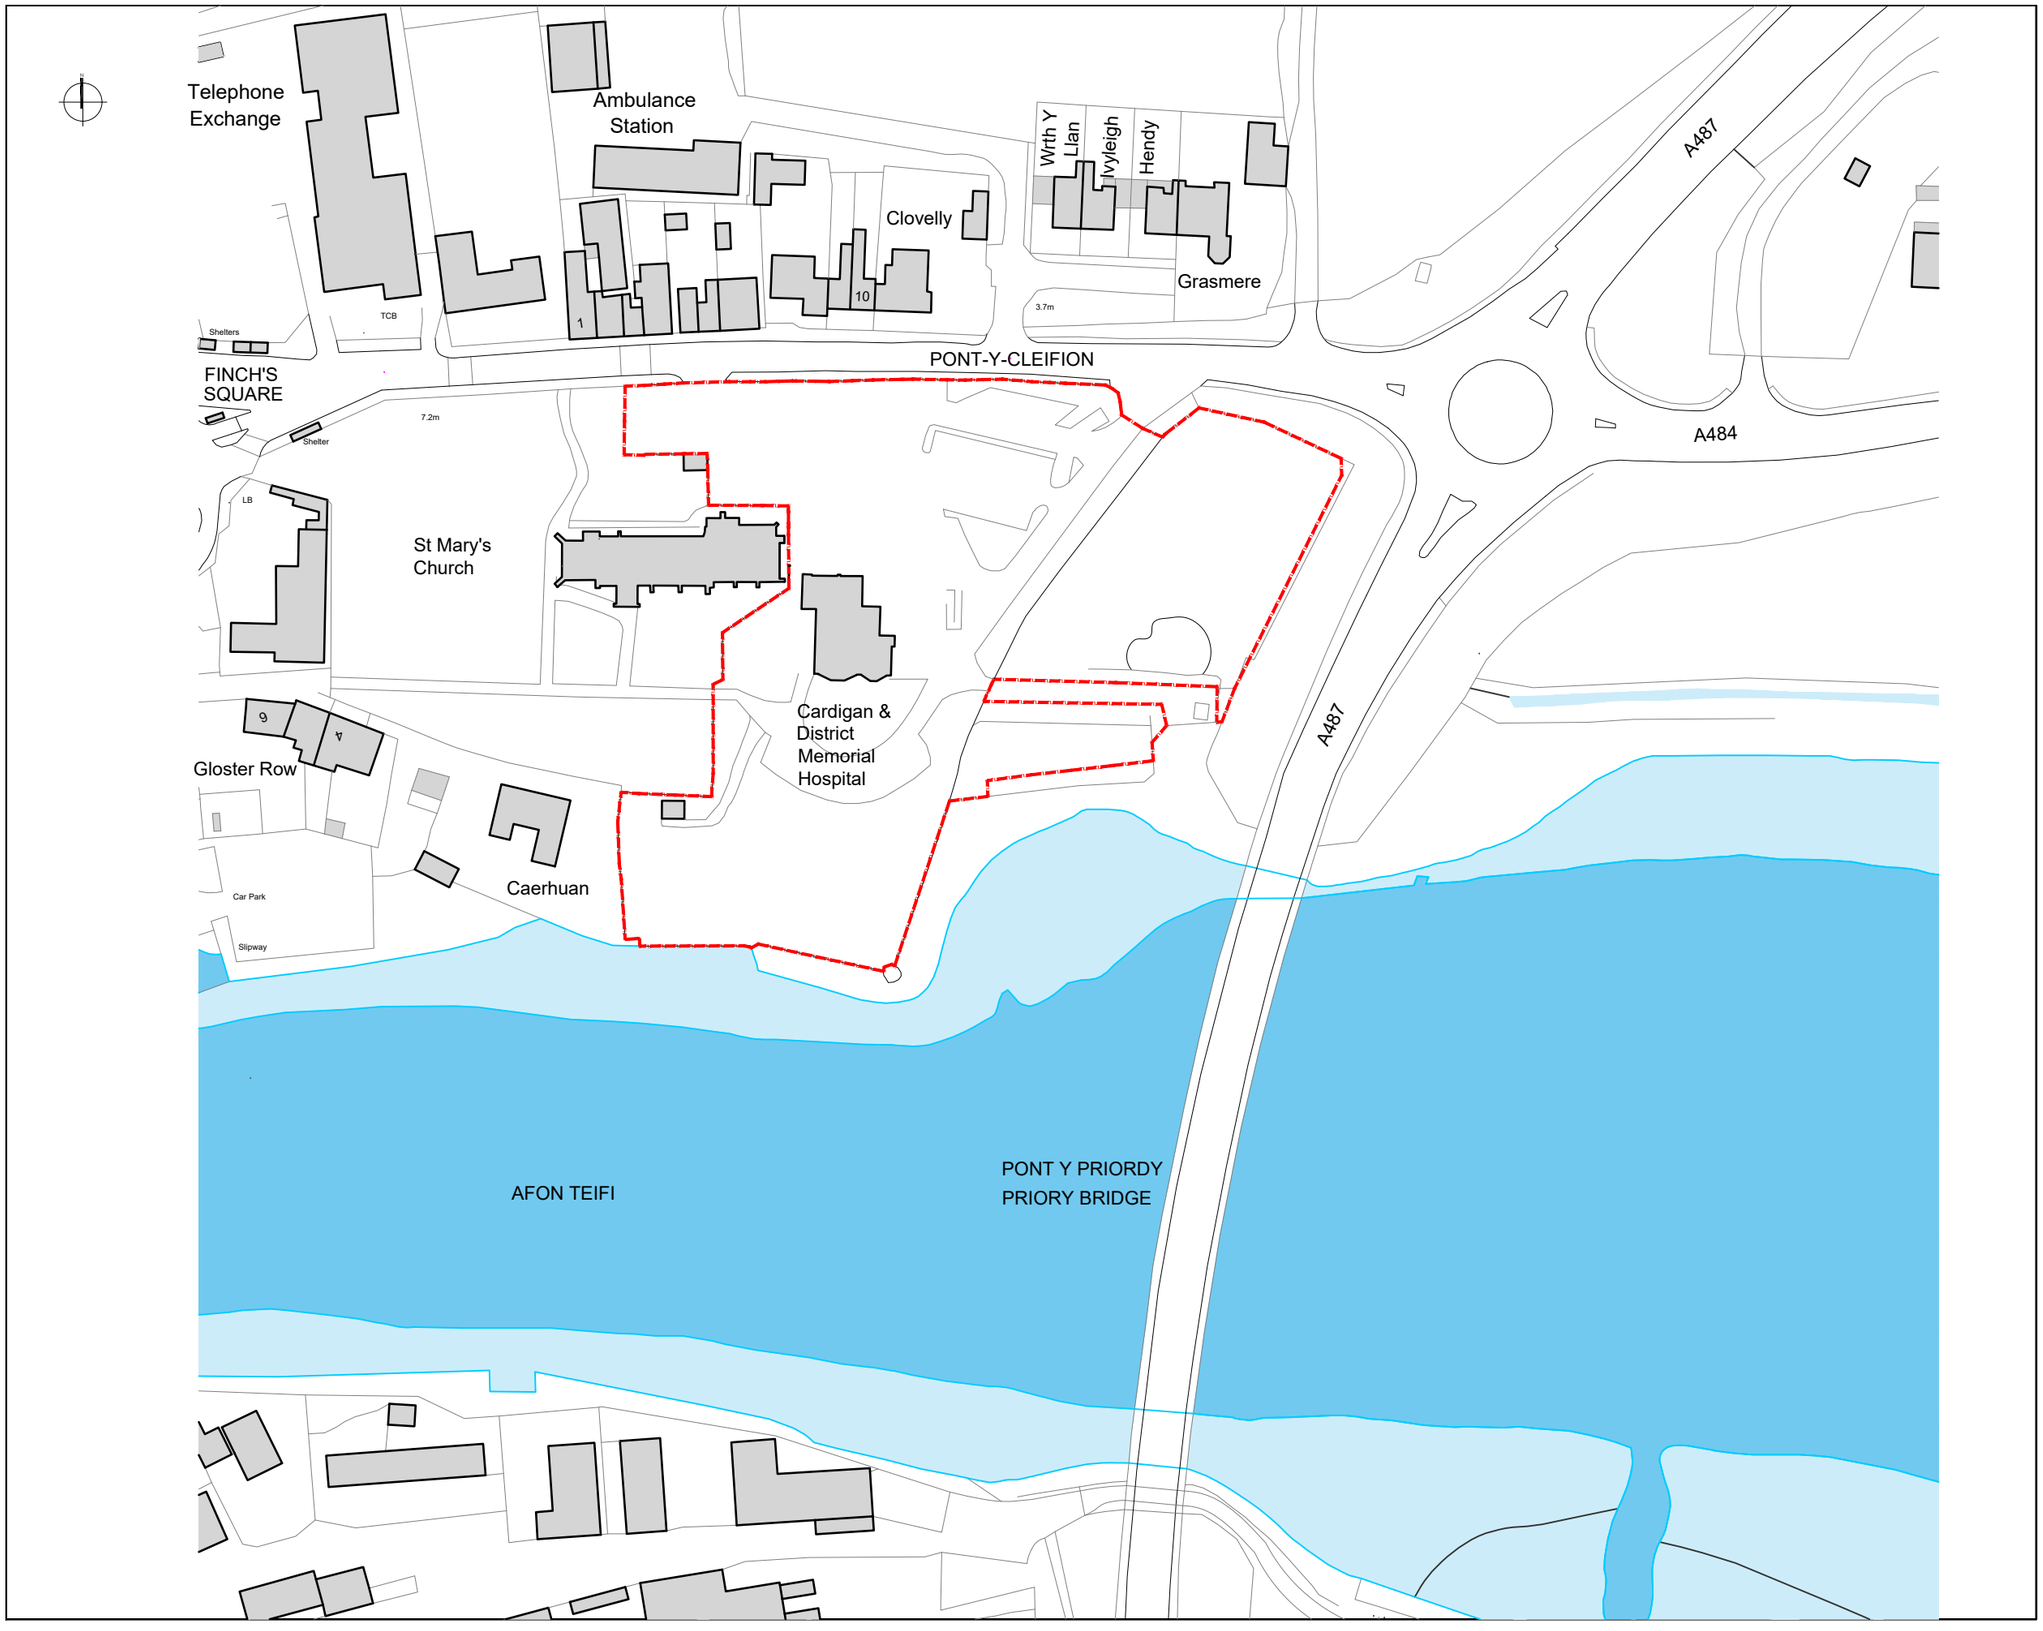

Site Location Plan

rev	date	initials	revision	checked
03	12/12/23	RD	PAC issue	***

This drawing is copyright. All rights described in Chapter IV of the Copyright, Designs and Patents Act 1988 have generally been asserted. All dimensions to be checked on site. Do not scale. Any discrepancy between this drawing and other information to be reported to GFA. This drawing must not be loaded into CAD.

Client
Wales & West Housing Association

Project
Cardigan Memorial Hospital
Pont-Y-Cleifion
Cardigan

Title
Site Location Plan

Drawing No
20041 /-GFA-ZZ-ZZ-DR-A-10002

Rev	Drawn	Date	Scale
03	RF	23/10/21	1:1250 @A3

GAUNT FRANCIS Architects
Cardiff & Cardigan
3 Windsor Place, Cardiff CF10 3BY | 01239 203 393 | info@GauntFrancis.co.uk

L:\Projects\20041_Cardigan Memorial Hospital\DESIGN\DEVELOPED DESIGN\Pre-Application Drawings\